TORNATECH

© Tornatech, Inc. Not for construction.
Subject to change without notice.

	BY	DD/MM/YY
DRAWN BY	ACD	26/11/25
FINAL APPROVAL	FC	26/11/25


JOCKEY PUMP CONTROLLER


MODEL: JPLTB

BUILT TO THE LATEST EDITION OF THE UL 508A


THIRD ANGLE PROJECTION

DRAWING NUMBER JPLTB-DI001/E
DWG REV. 0
SHEET 1 OF 1

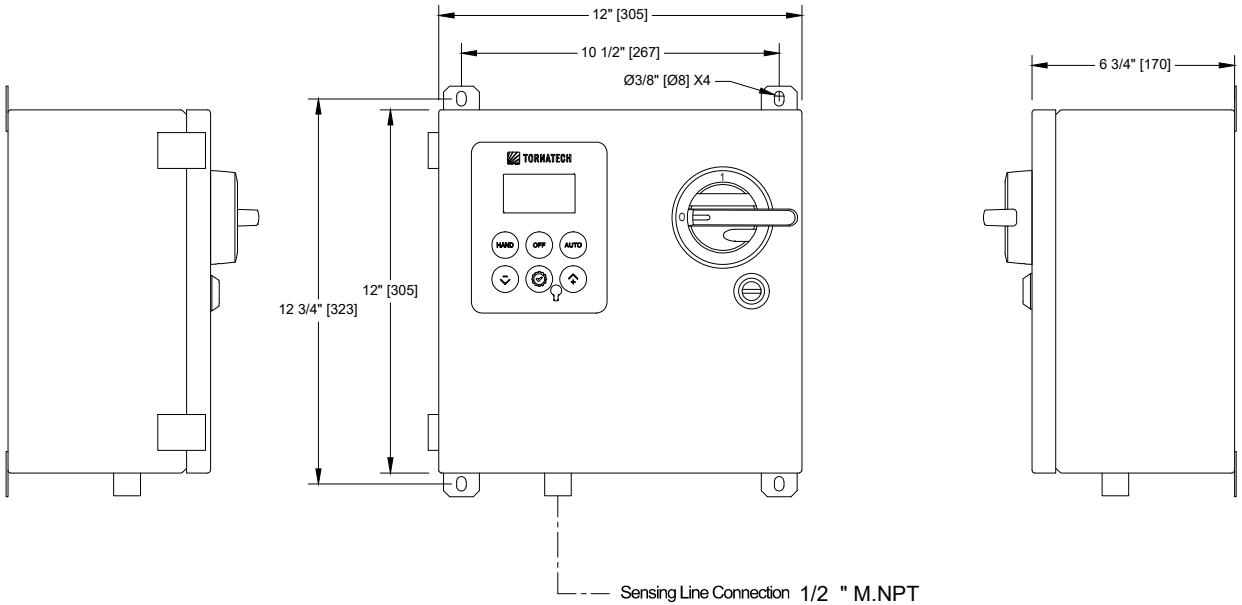

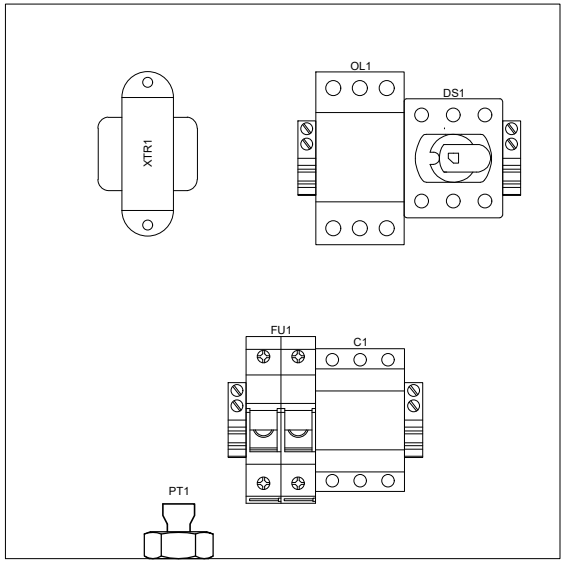

Standard Internal Layout

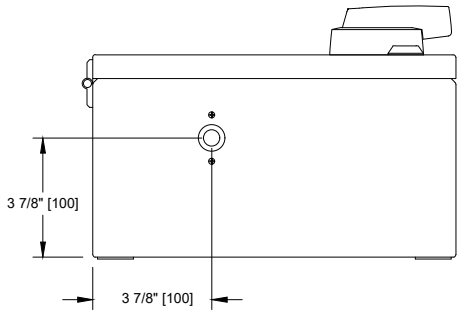

Voltage / Power Table	
Voltage	Max HP
1 Phase	
110 - 120	2
200 - 208	5
220 - 240	5
3 Phases	
200 - 208	7.5
220 - 240	10
380 - 400 - 415	15
440 - 480	20
600	25

Voltage / Power Table	
Voltage	Max KW
1 Phase	
110 - 120	1.1
200 - 208	3
220 - 240	3
3 Phases	
200 - 208	5.5
220 - 240	7.5
380 - 400 - 415	15
440 - 480	18.5
600	22

Notes:
- Standard: Type 2 (IP55)
- Standard Paint: Textured Red RAL 3002.
- All Dimensions are in Inches [Millimeters]
- Use Watertight Conduit and Connector Only.
- Protect Equipment Against Drilling Chips.
- Door Swing Equal to Door Width

Drawing for information only.
Manufacturer reserves the right to modify this drawing without notice.
Contact manufacturer for "As Built" drawing.
*Dimensions may change depending on option required. Consult Factory for exact dimensions.

Copyright © 2025 Tornatech Inc. All right reserved. This drawing and the information contained or depicted herein are the sole property of Tornatech Inc. Copies are communicated to the recipient in strict confidence and may not be retransmitted, published, reproduced, copied or used in any manner, including as the basis for the manufacture or sale of any products, without the express prior written consent of Tornatech Inc.